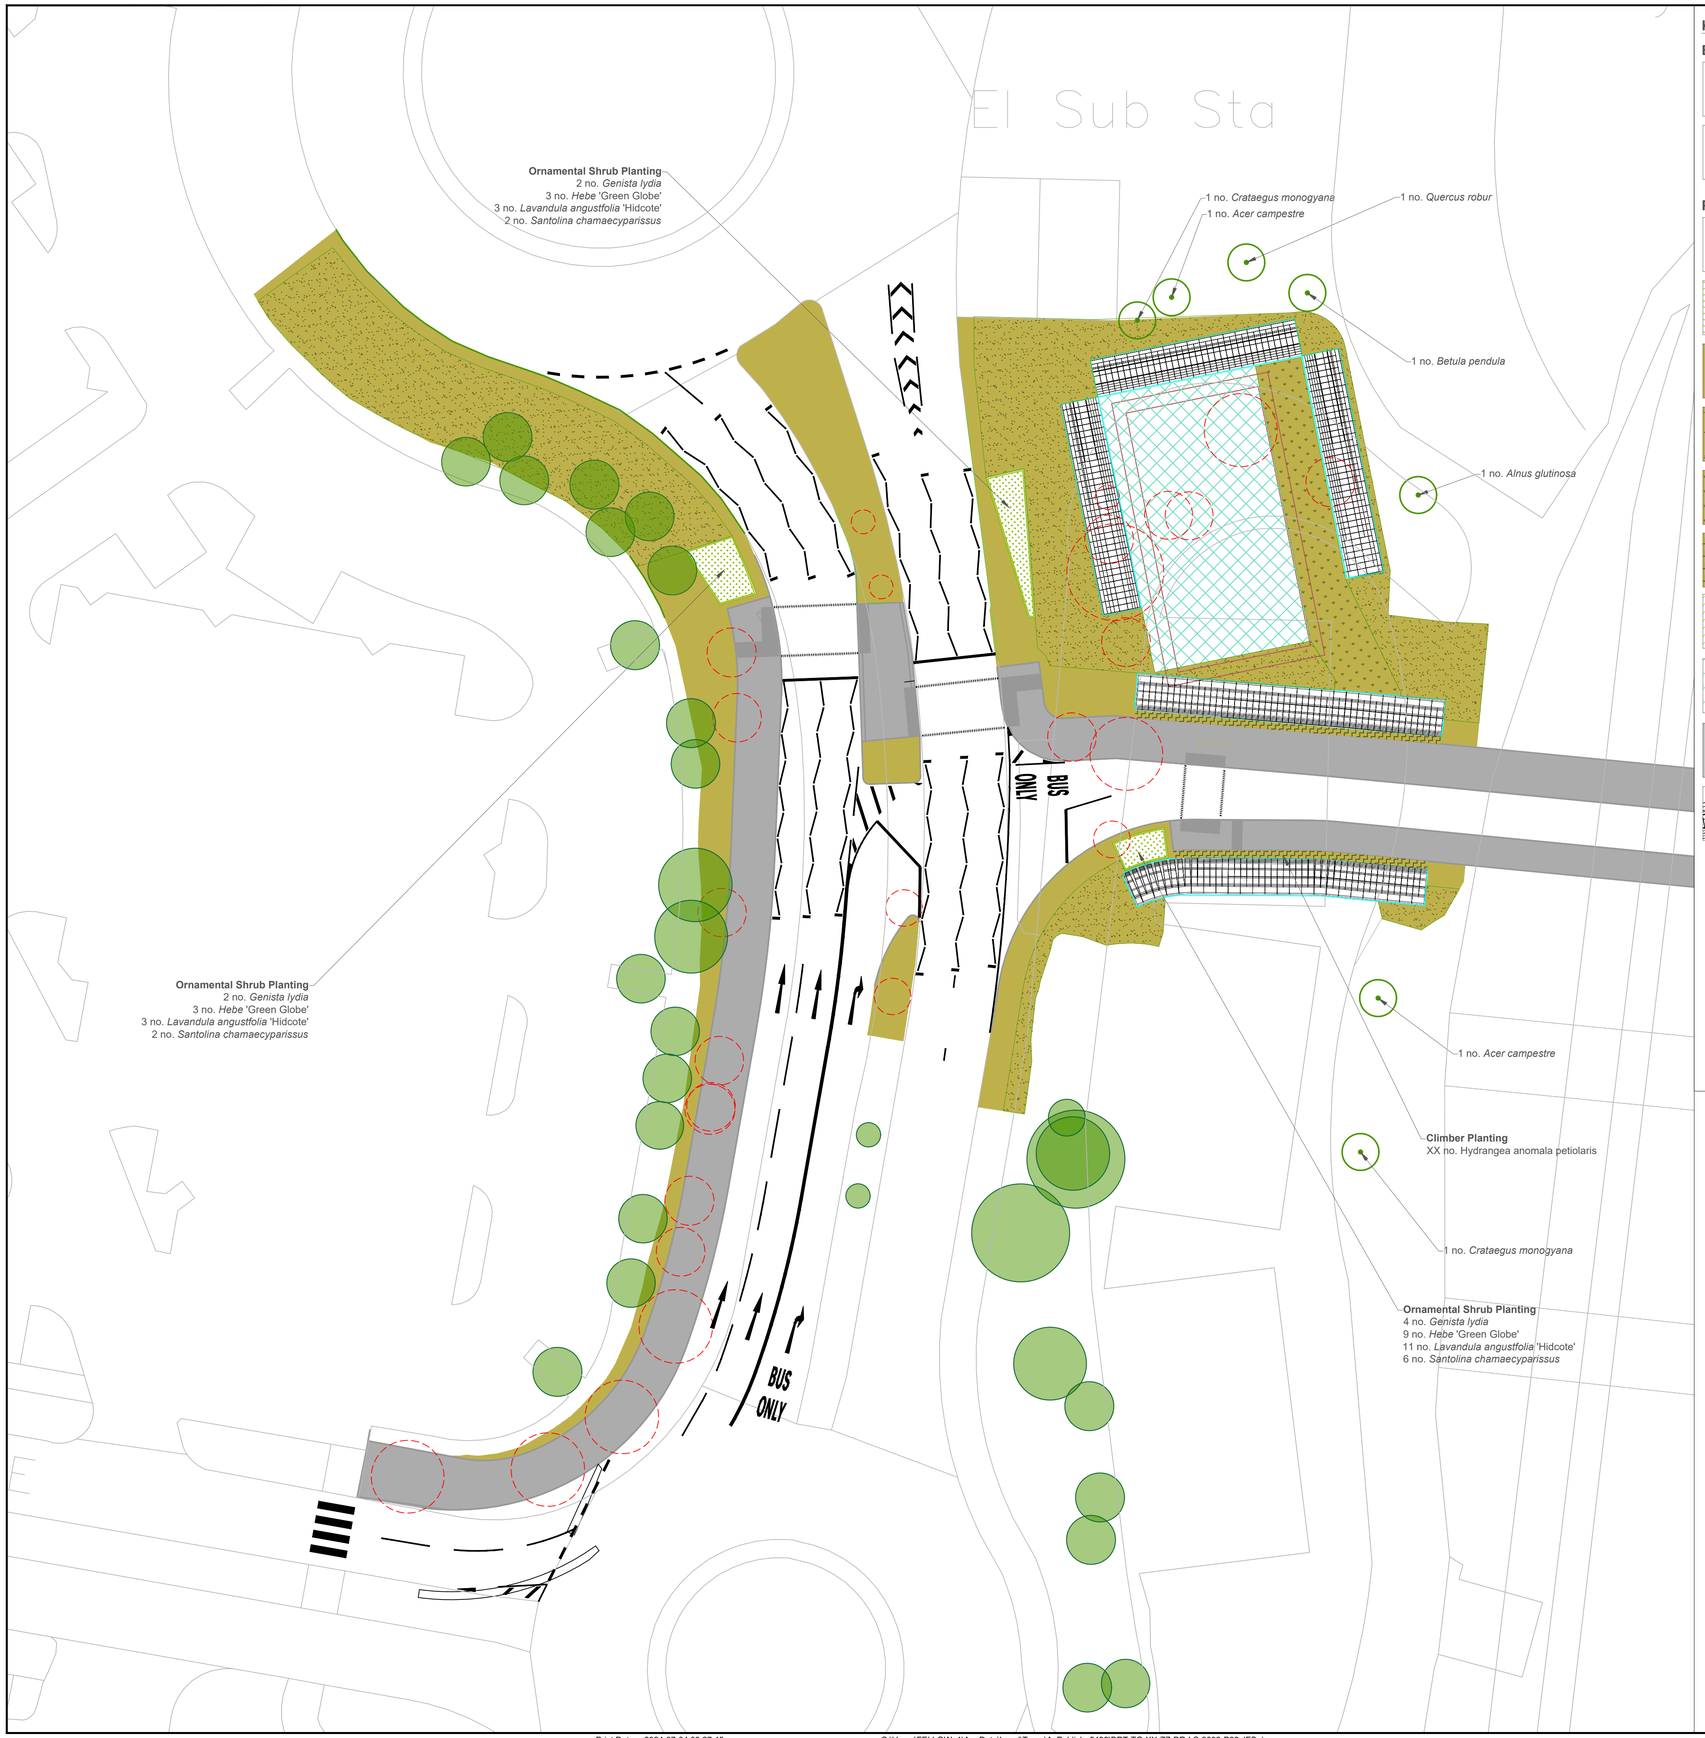

KEY

Existing Landscape

- Tree (retained)
  Refer to Drawing:
  JG18198 Topo 3D 01-02 'Topographical Survey'
- Tree (removed)
  Refer to drawing:
  B2350500-JAC-DRG-HA-0004-0005 'Site Clearance'

Proposed Landscape

- Trees
  Refer to report: BRT-TG-XX-ZZ-SH-LS-300 'Written landscape Specification' for full planting specifications and schedules
- Ornamental Shrub Planting
  Refer to report: BRT-TG-XX-ZZ-SH-LS-300 'Written landscape Specification' for full planting specifications and schedules
  Gross Area: 0.0044ha
- Amenity Grass Seeding
  Gross Area: 0.0485ha
- Wildflower Meadow Seeding
  Gross Area: 0.0719ha
- Wetland/Pond Meadow Seeding
  Gross Area: 0.0114ha
- Climber Planting
  Gross Area: 0.0023ha
- Grassland Enhancement Areas
  Gross Area: 0.1063ha
- Reed Bed
  Gross Area: 0.1012ha
- Hard Landscaping
  Gross Area: 0.1047ha
- Gabion Wall

Rev	Date	Description	Prod.	Chk.	Rev.	App.

Project:
BEAN TUNNEL

Site
BLUEWATER
GREENHITHE
KENT
DA99ST

Client

ARCADIS

Registered office:
80 Fenchurch Street
London
EC3M 4BY

Coordinating office:
80 Fenchurch Street
London
EC3M 4BY
Tel: 44 (0)20 7812 2000

www.arcadis.com
© Copyright reserved

Drawing Title:
PROPOSED LANDSCAPE PLAN SITE

Designed: JFS	Signed	Date
Produced: JFS	Signed	Date
Checked:	Signed	Date
Reviewed:	Signed	Date
Approved:	Signed	Date
Design Stage: PRELIMINARY		
Original Size:	Grid:	Datum:
Suitability Code:	Scale:	Project Number:

Suitability Description:
DRAFT

Drawing Number: BRT-TG-XX-ZZ-DR-LS-3004_SITE
Revision: P01